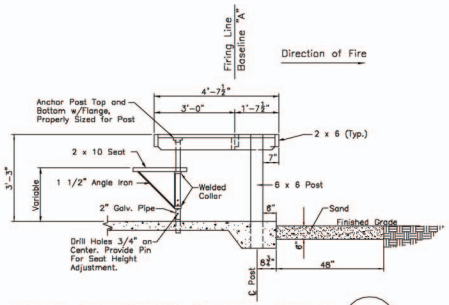

RIFLE SHOOTING BENCH DETAIL 13 (C-12|C-13)

Scale: 1/2" = 1'-0"

NOTE: 6 x 6 Roof Support Post Not Shown For Clarity

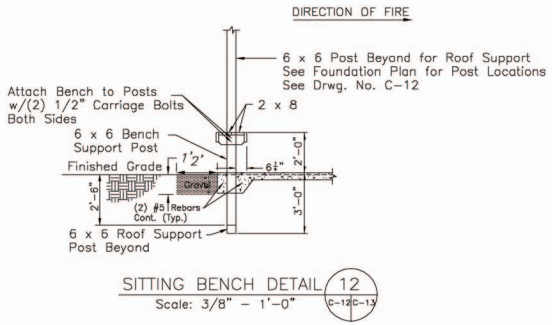

SITTING BENCH DETAIL 12 (C-12|C-13)

Scale: 3/8" = 1'-0"

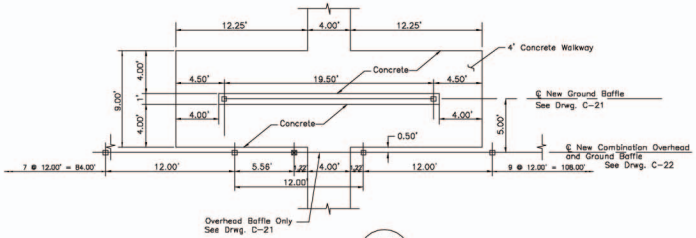

DETAIL 14 (C-10|C-13)

Scale: 1"=5'

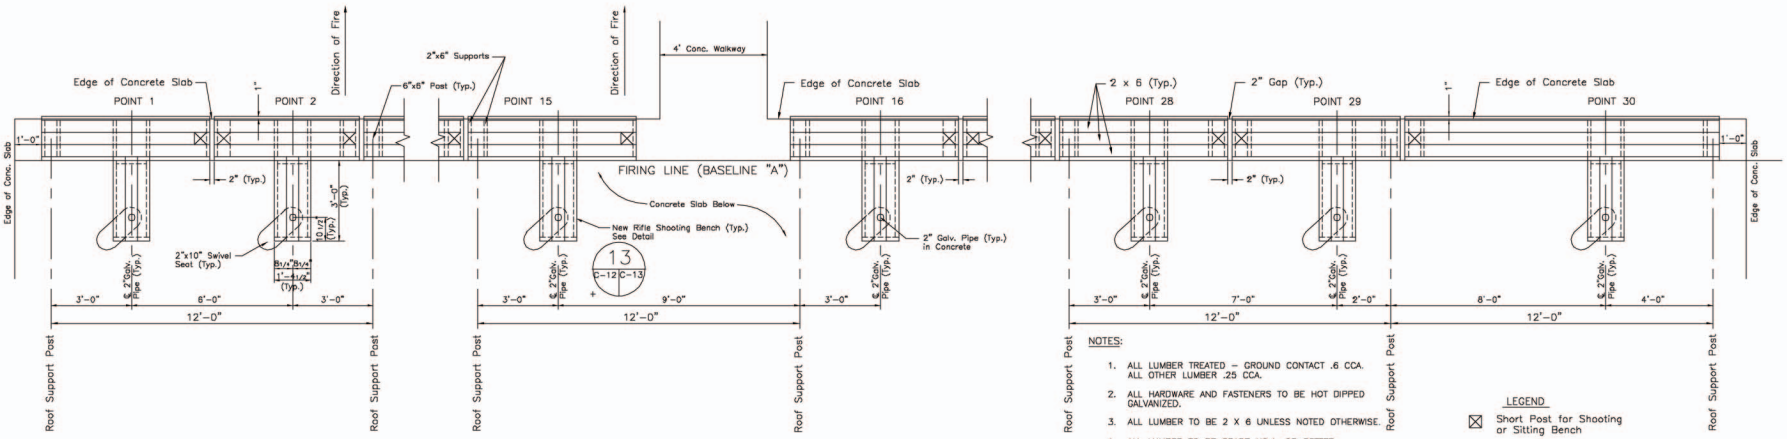

NOTES:

1. ALL LUMBER TREATED – GROUND CONTACT .6 CCA. ALL OTHER LUMBER .25 CCA.
2. ALL HARDWARE AND FASTENERS TO BE HOT DIPPED GALVANIZED.
3. ALL LUMBER TO BE 2 X 6 UNLESS NOTED OTHERWISE.
4. ALL LUMBER TO BE GRADE NO.1, OR BETTER.

LEGEND

☒ Short Post for Shooting or Sitting Bench

☐ Roof Support Post

RIFLE BENCH REST DETAIL 15 (C-12|C-13)

Scale: 1/2" = 1'-0"

No.	Revision	Date	By	No.	Revision	Date	By
1.	PER C. VARGAS COMMENTS	11/98	JB				

INDIAN RIVER COUNTY
1840 25th STREET
VERO BEACH, FL 32960
(561) 567-8000

Department of Public Works
CAPITAL PROJECTS DIVISION

DESIGNED BY: J. DAVIS	SECTION 25,26	DATE: 9/2/97	
DRAWN BY: R.ROACH/J.E.B.	TOWNSHIP 32 S.	SCALE: HORIZ. AS SHOWN	
APPROVED BY: J. DAVIS	RANGE 39 E.	VERT. AS SHOWN	
	FIELD BOOK NO. - PAGE -	COUNTY PROJECT NO. 9829	

Indian River County Shooting Range
COVERED RIFLE LINE SECTIONS & DETAILS

DRAWING NUMBER C-13